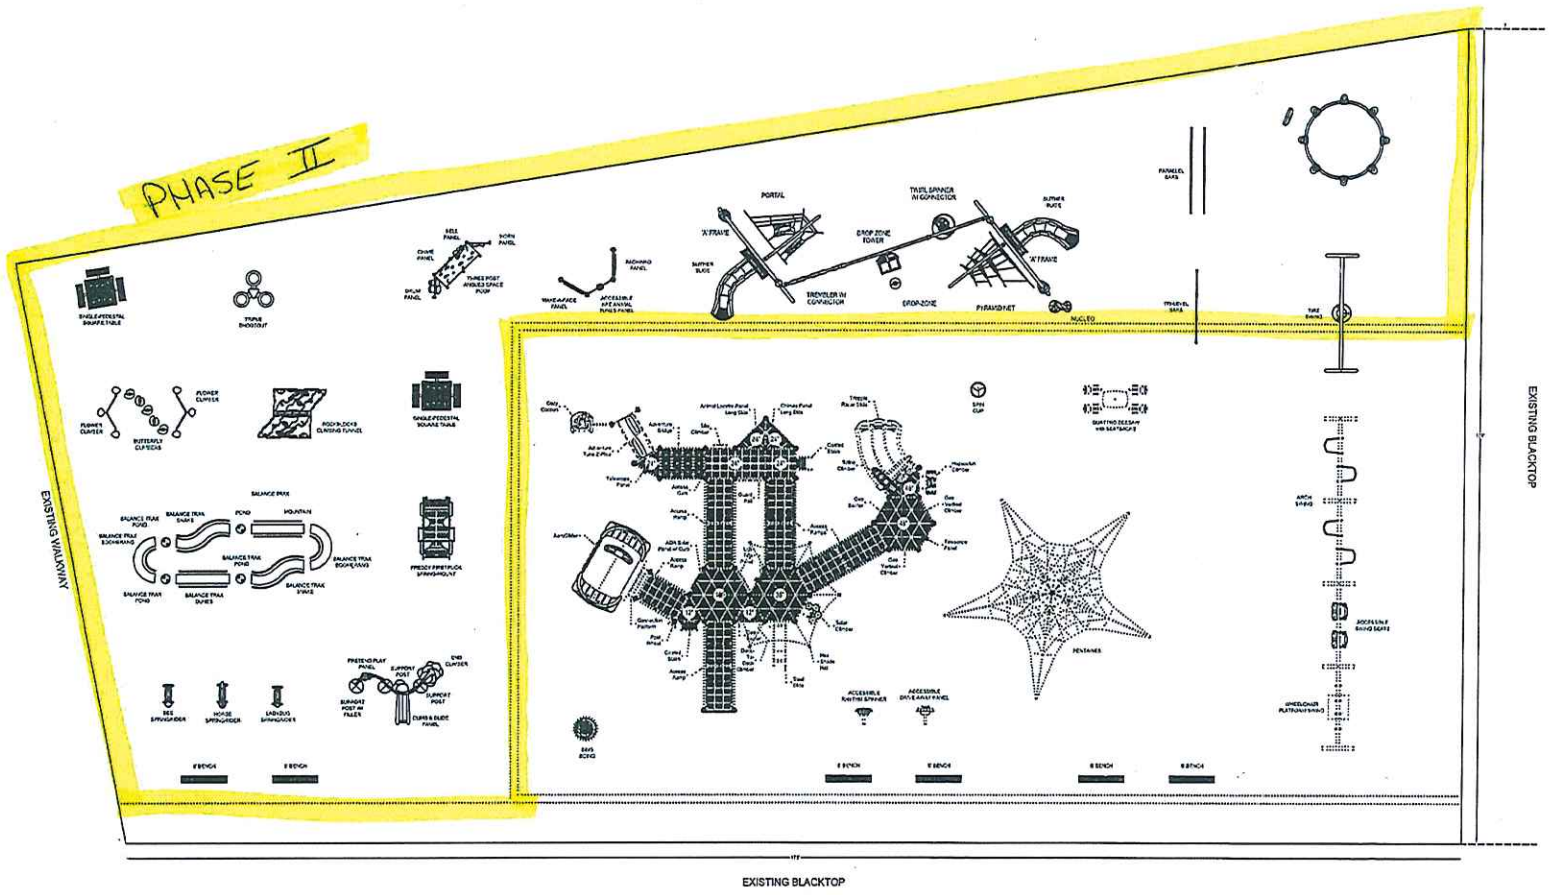

2014
P2 SITE PLAN

COMPLIES WITH:

- ☒ ASTM F1487-11
- ☐ ASTM F1487-98
- ☒ CPSC #325
- ☒ ADA - ADAAG
- ☐ CSA Z614-03

SITE PLAN

PROJECT NO:	REV:
juliesjungle 2014	-
DATE: 10-8-14	
SCALE: 1/16" = 1'-0"	
DRAWN BY: RML	

PLAYWORLD™

© 2007 Playworld Systems, Inc.
Playworld™ is a brand of Playworld Systems, Inc.

Julie's Jungle

Proposed Site Plan for Inclusive Play Area (Phase 2)

Raymond Michael, Ltd.
439 North Terrace Ave.
Mount Vernon, NY 10552
914-667-6800 914-665-8011 Fax